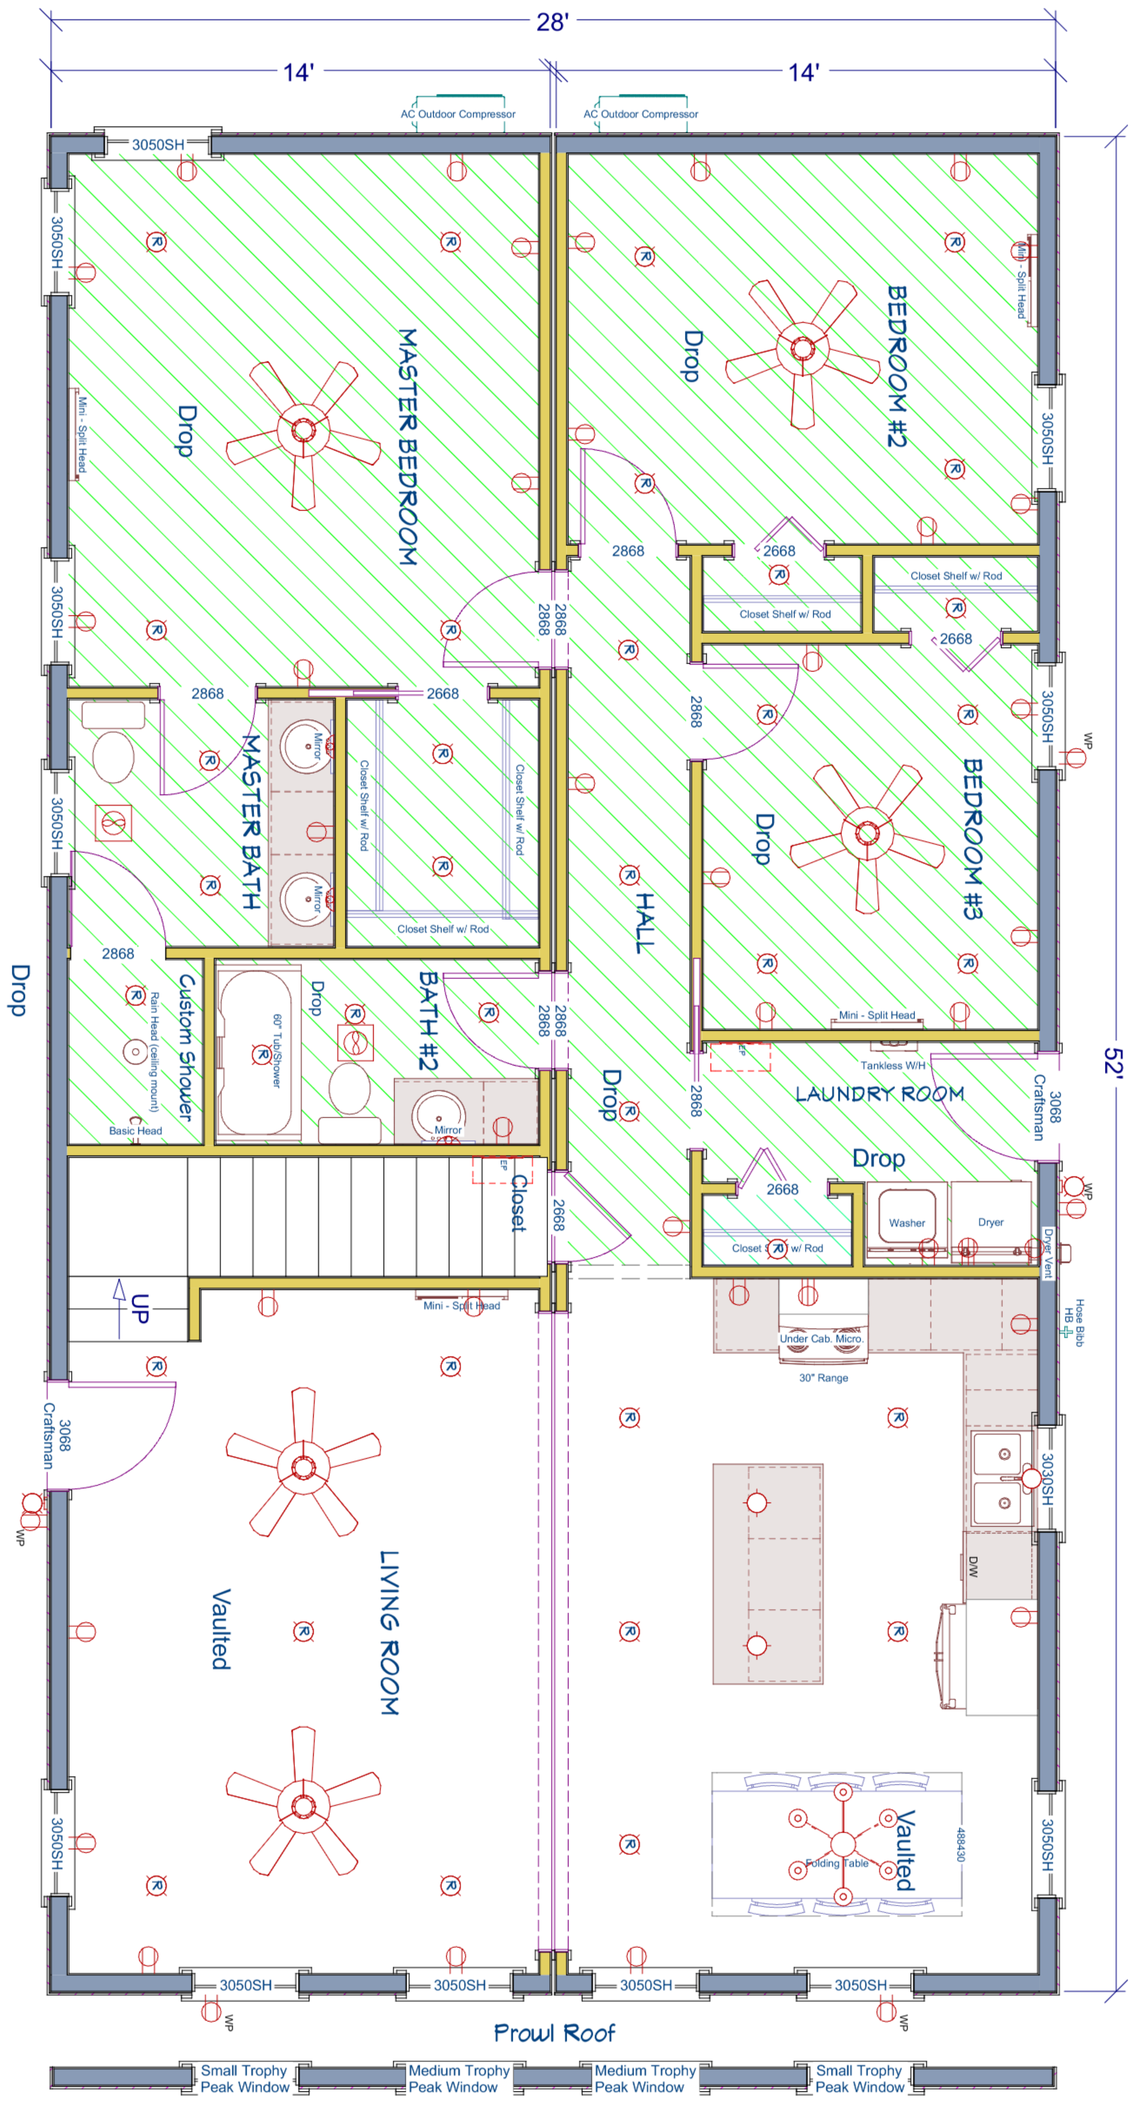


Front High Gable Trophy Peak Windows

SHEET:	DATE:	DRAWINGS PROVIDED BY:	CABIN SIZE & STYLE:	CLIENT NAME:
P-1	9/4/2026	Designer	**The Lodge — 28x52 · 2,016 sq ft**	

Plan Copyright © 2022 - Lelands Modular - https://lelandsmodular.com/ - 887-714-7878