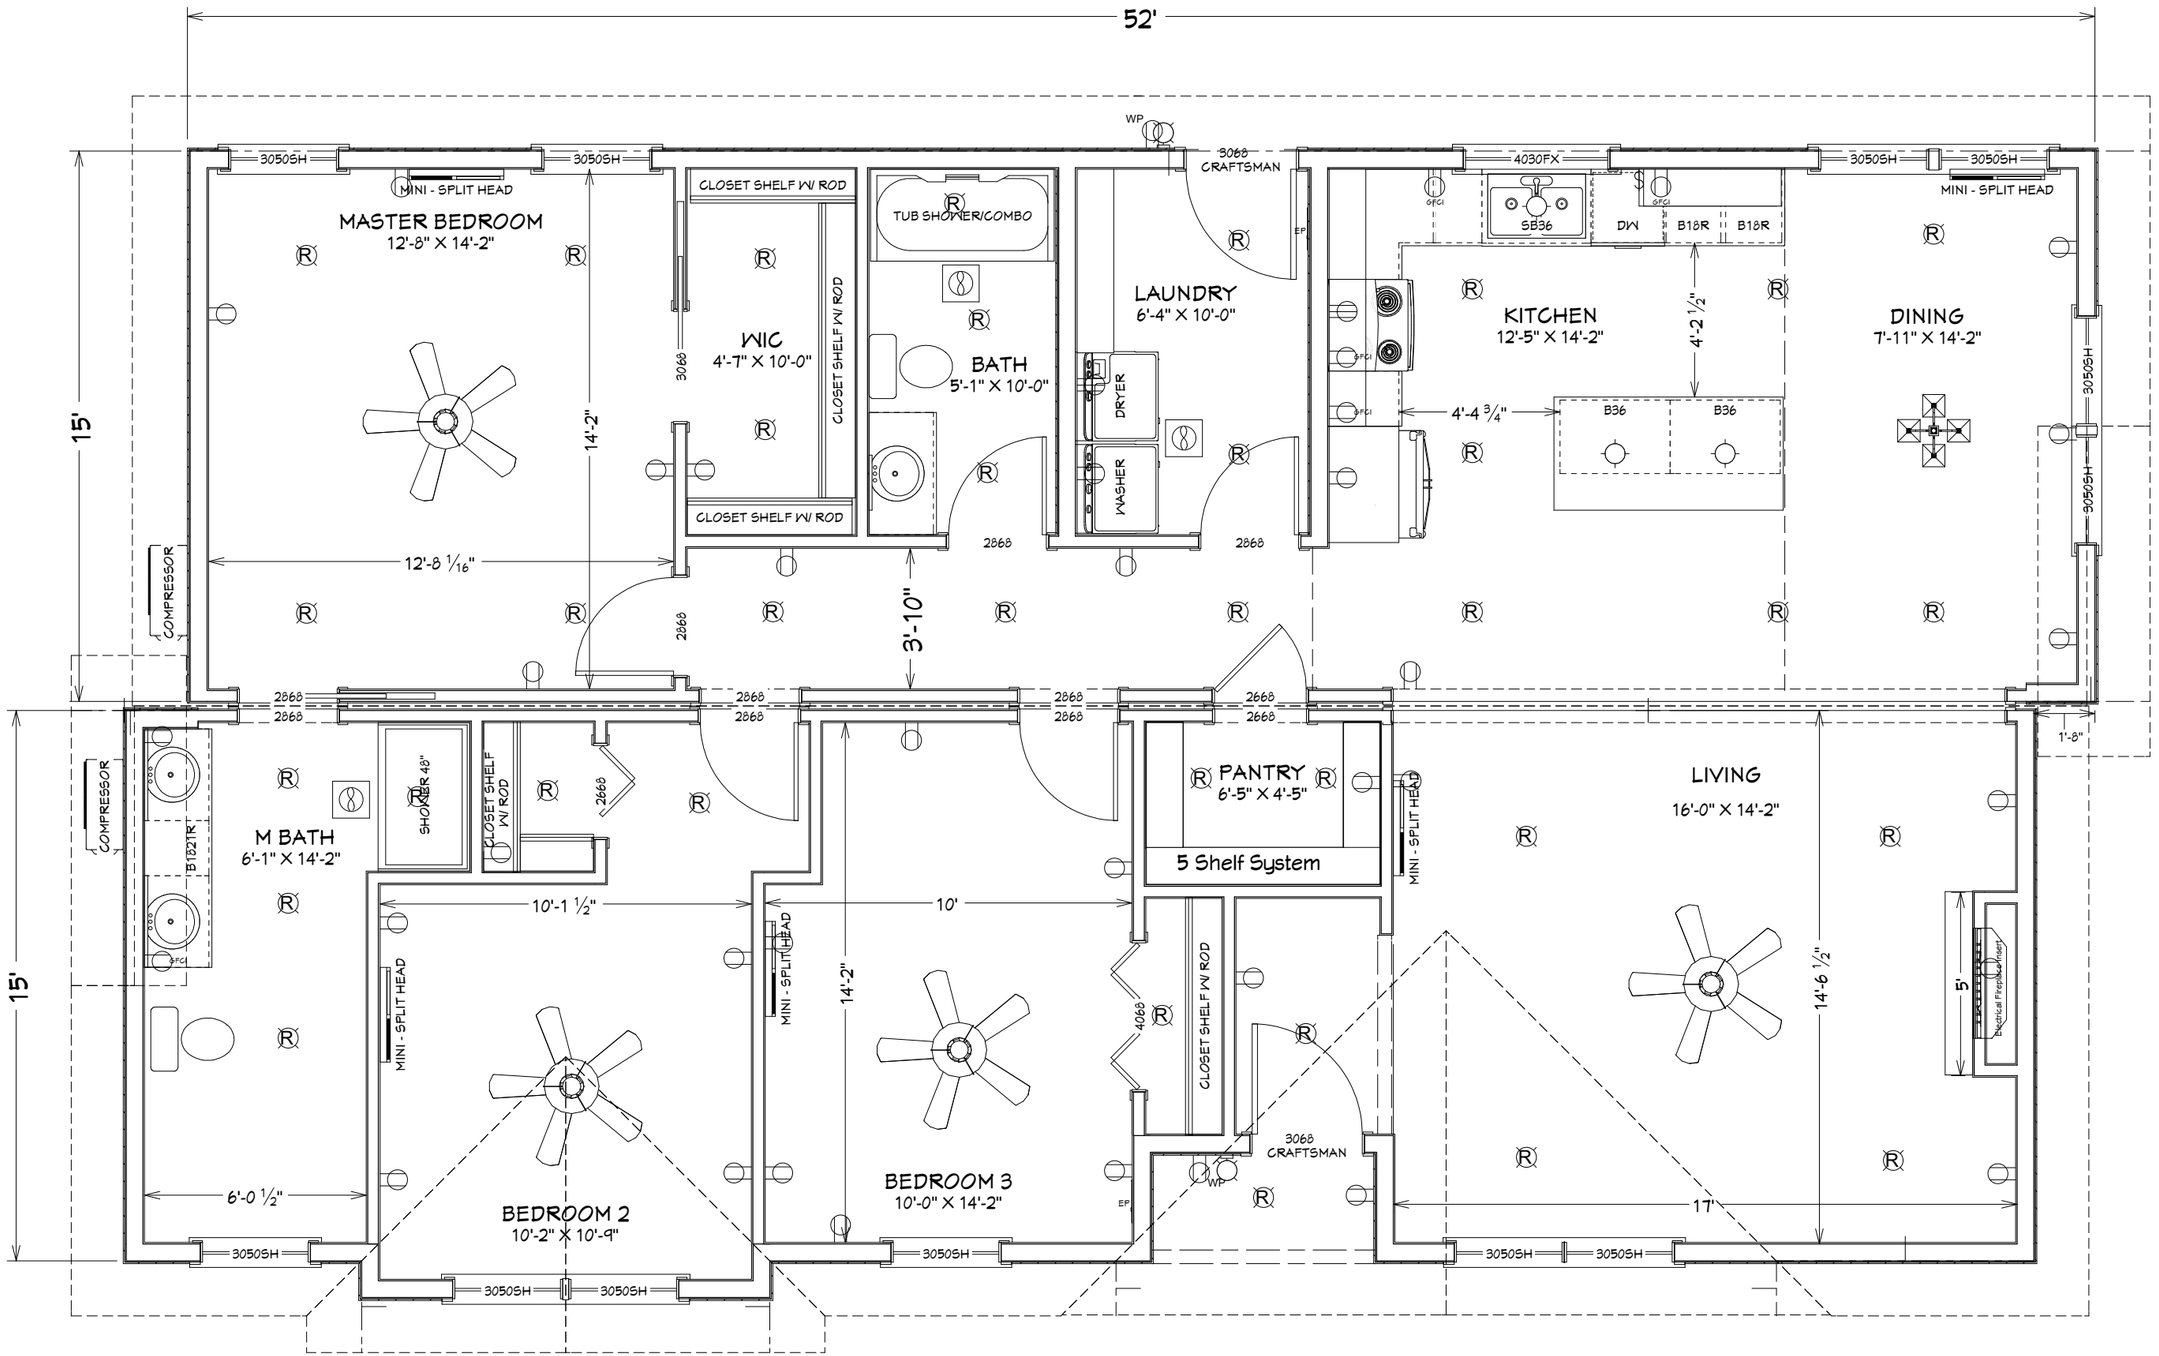


CLIENT NAME:

CABIN SIZE & STYLE:

30 x 52 Homestead

DRAWINGS PROVIDED BY:

Lelands Modular

DATE:

10/14/2026

SHEET:

p-1

Plan Copyright © 2022 - Lelands Cabins - www.lelandscabins.com - 817-409-6513