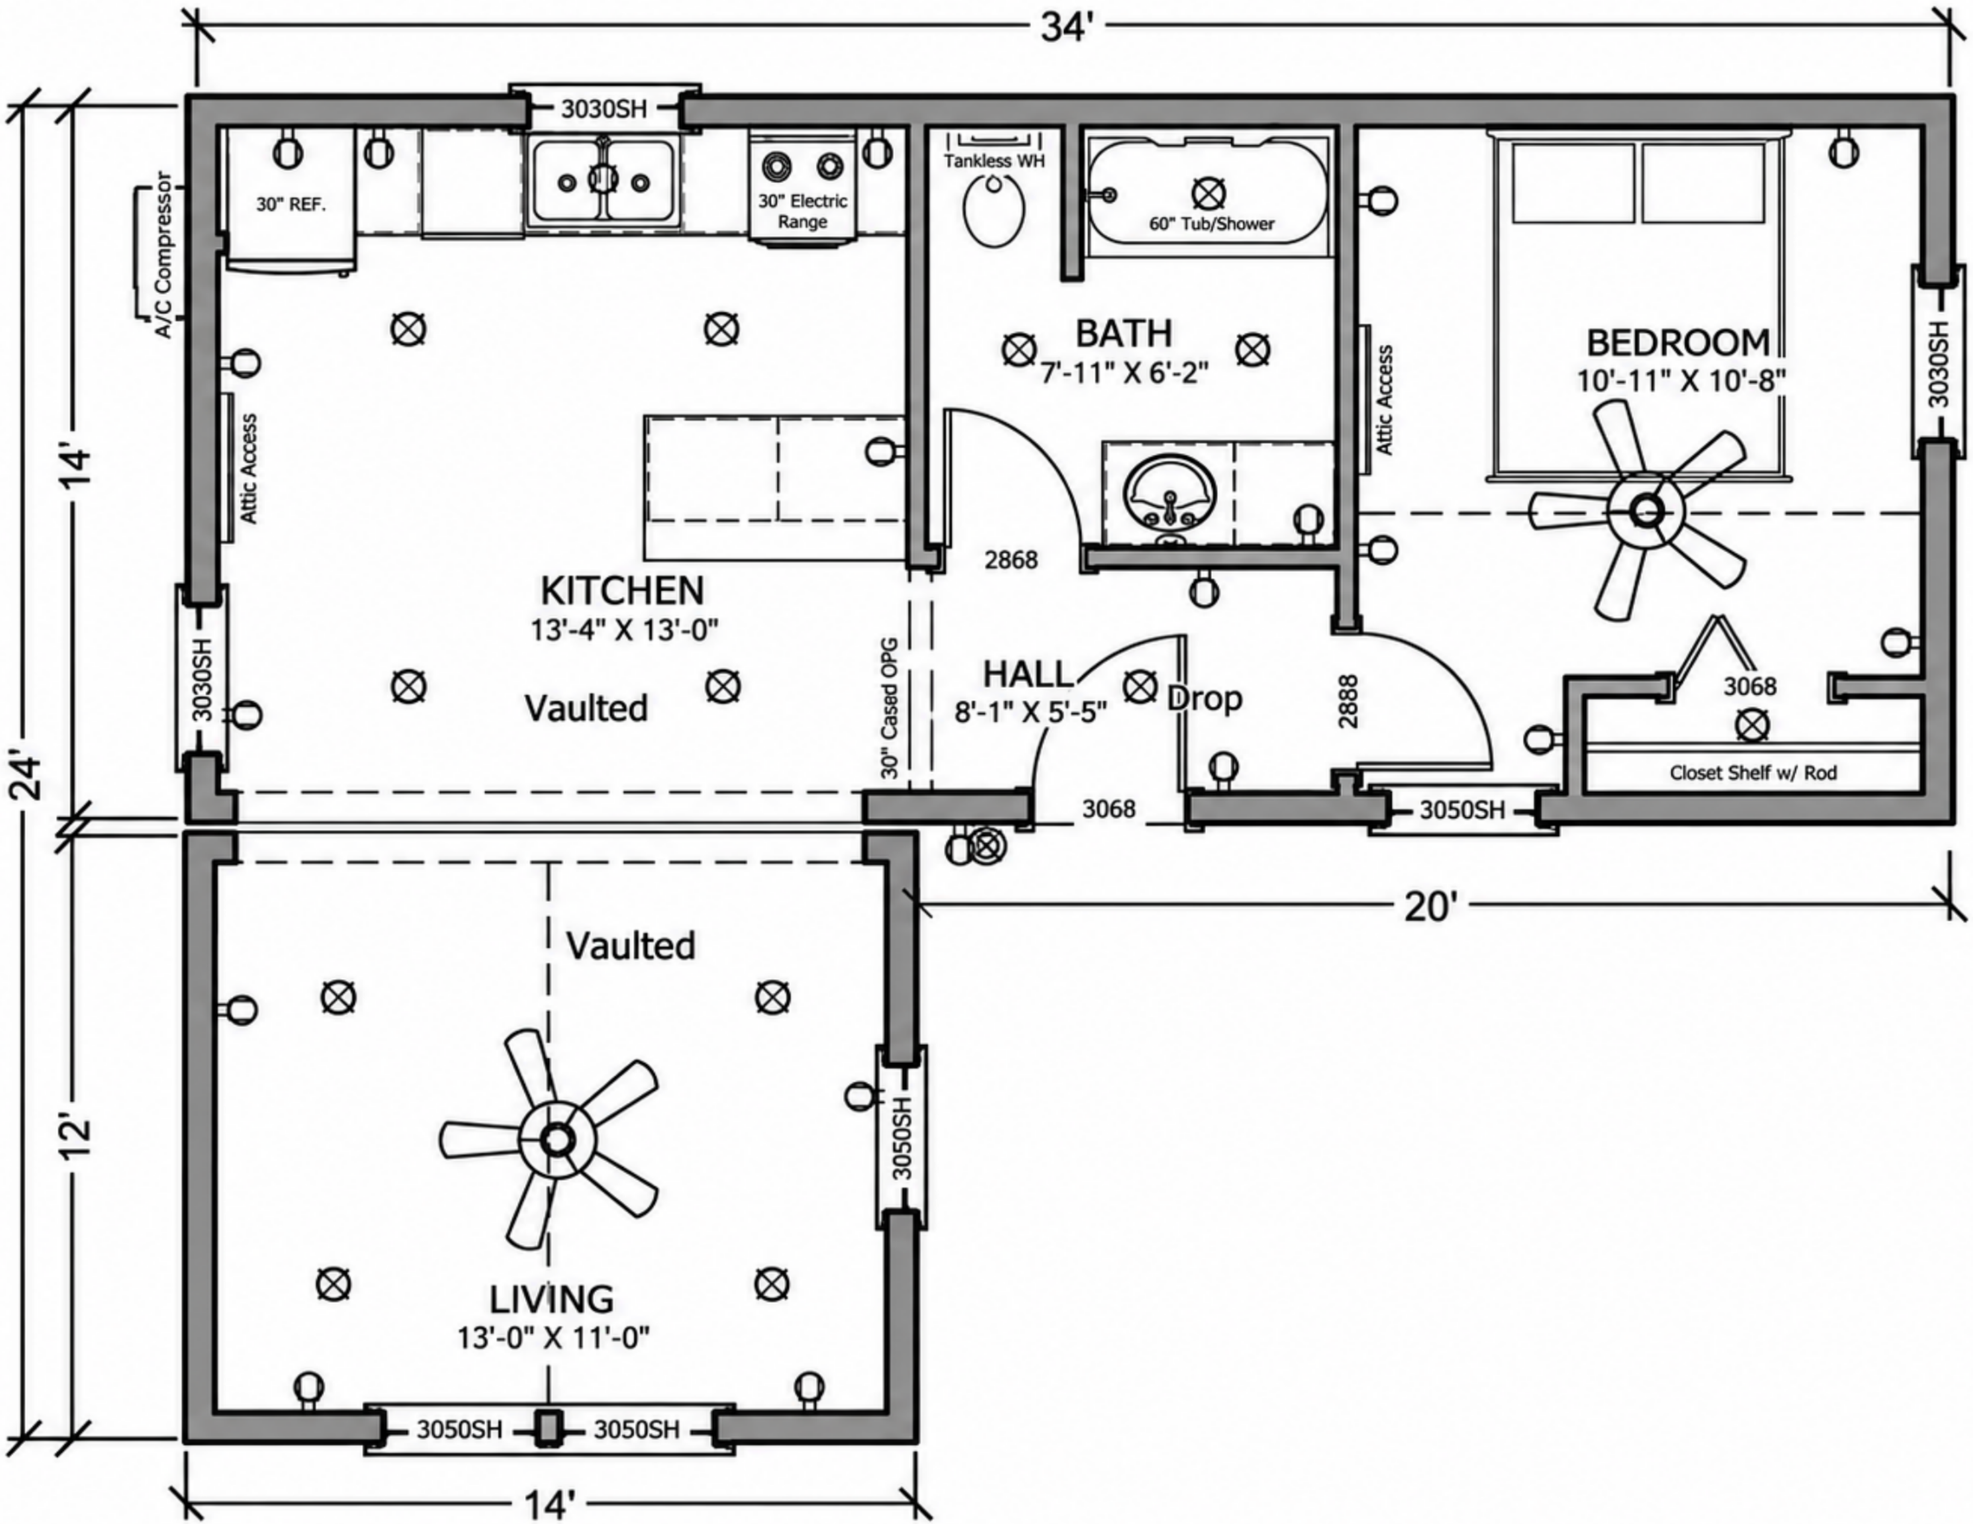


CLIENT NAME:

CABIN SIZE & STYLE:

Cottage — 14x34 +12 · 644 sq ft

DRAWINGS PROVIDED BY:

Designer

DATE:

9/4/2026

SHEET:

P-1

Plan Copyright © 2022 - Lelands Modular - https://lelandsmodular.com/ - 887-714-7878