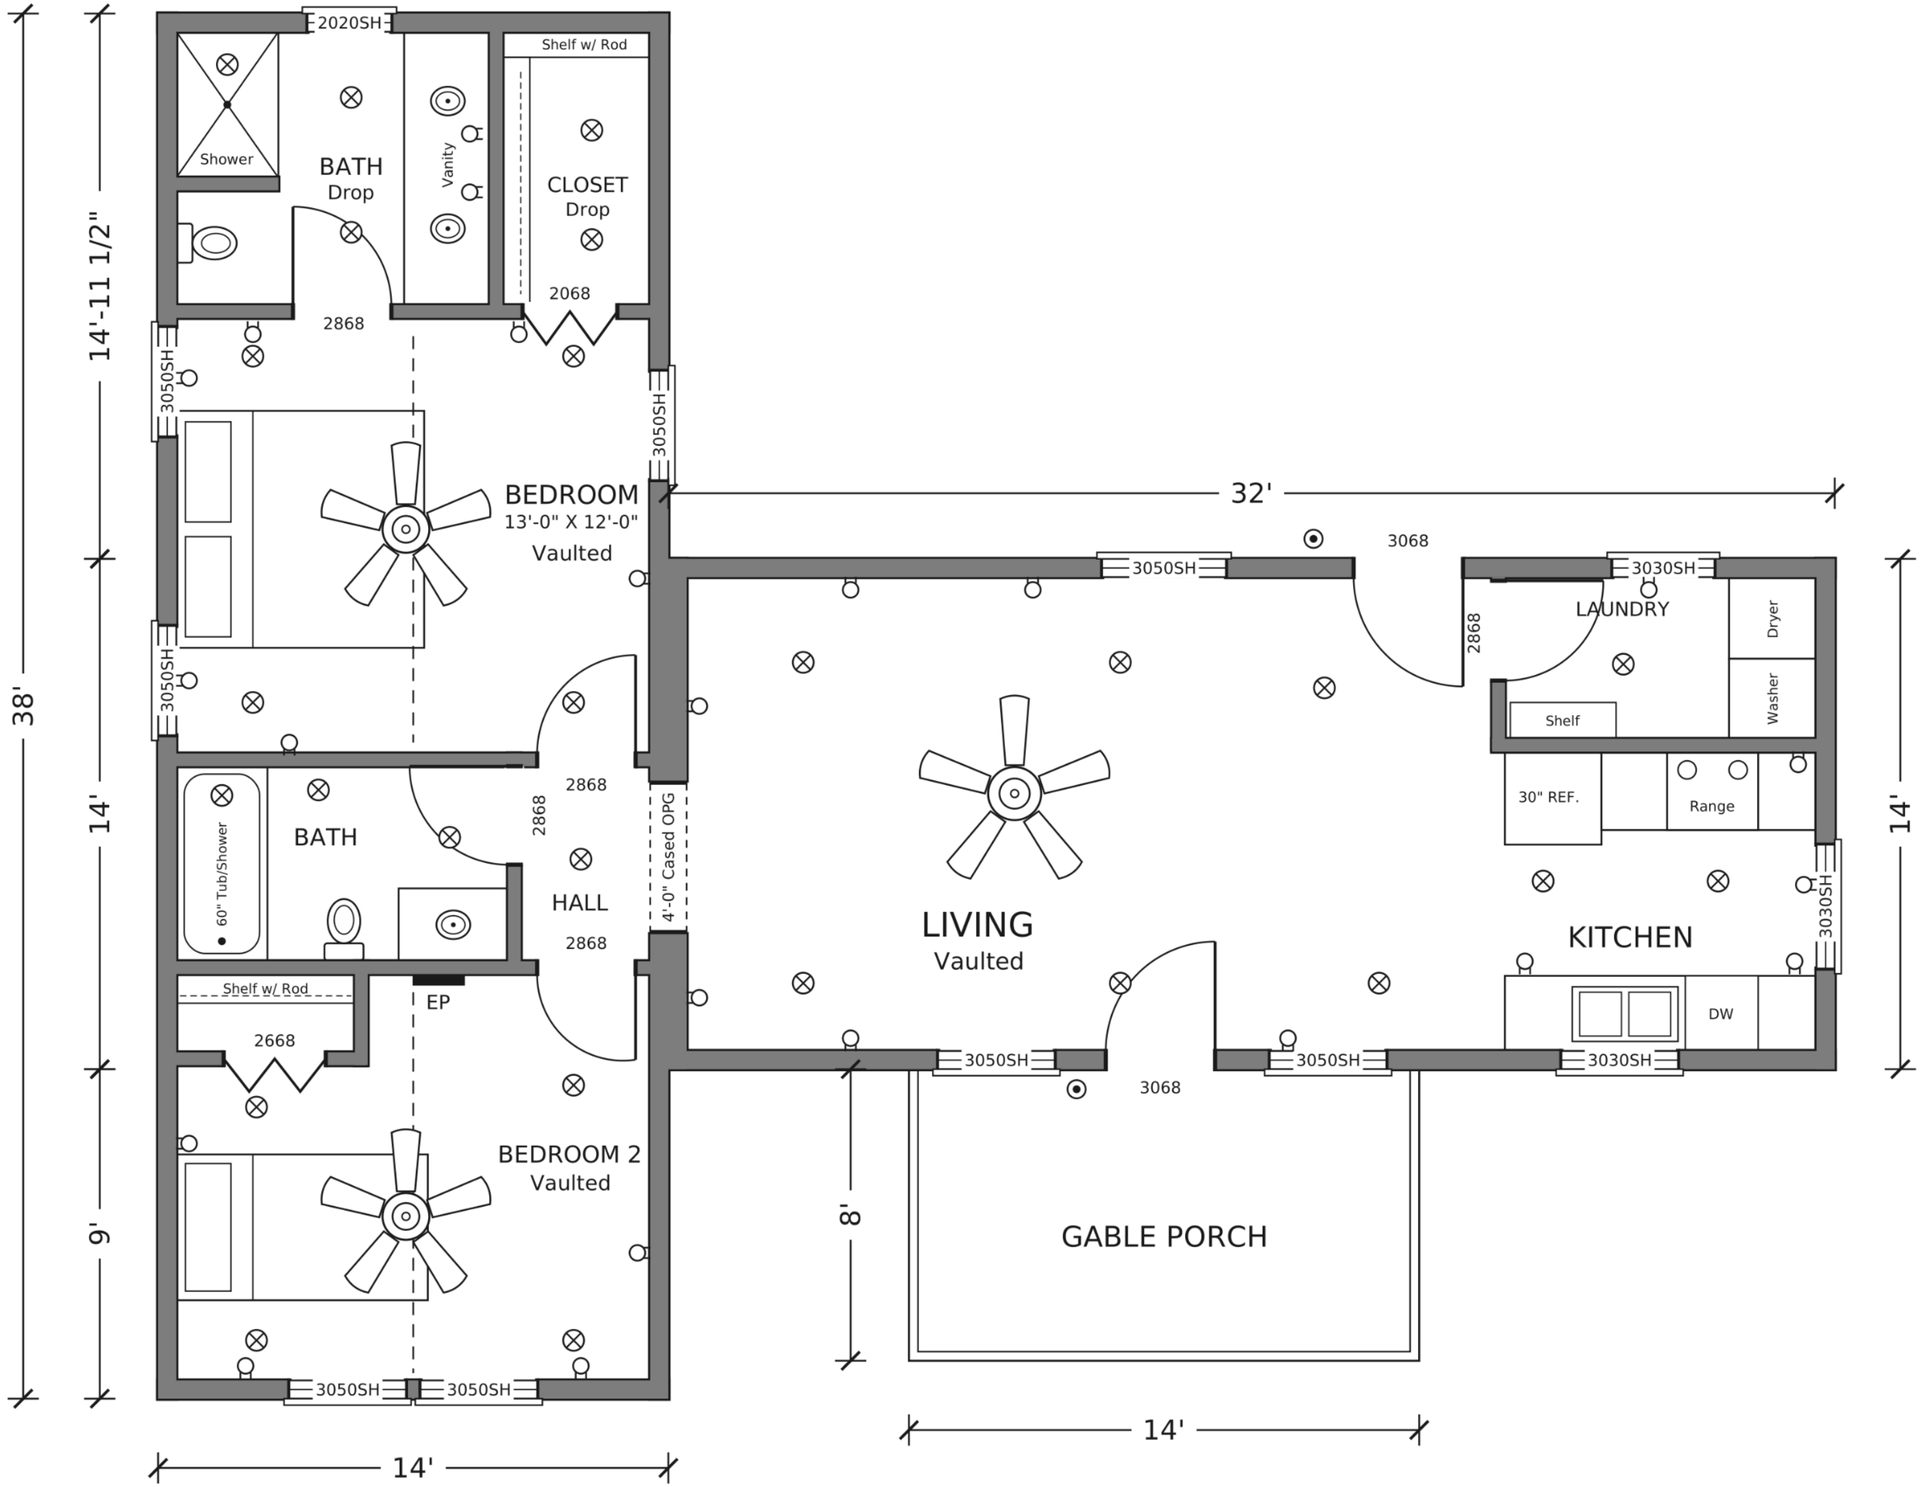


Plan Copyright © 2022 - Lelands Modular - https://lelandsmodular.com/ - 887-714-7878

CLIENT NAME:

CABIN SIZE & STYLE:

The Bend — 14x38+32 · 980 sq ft

DRAWINGS PROVIDED BY:

Designer

DATE:

9/4/2026

SHEET:

P-1